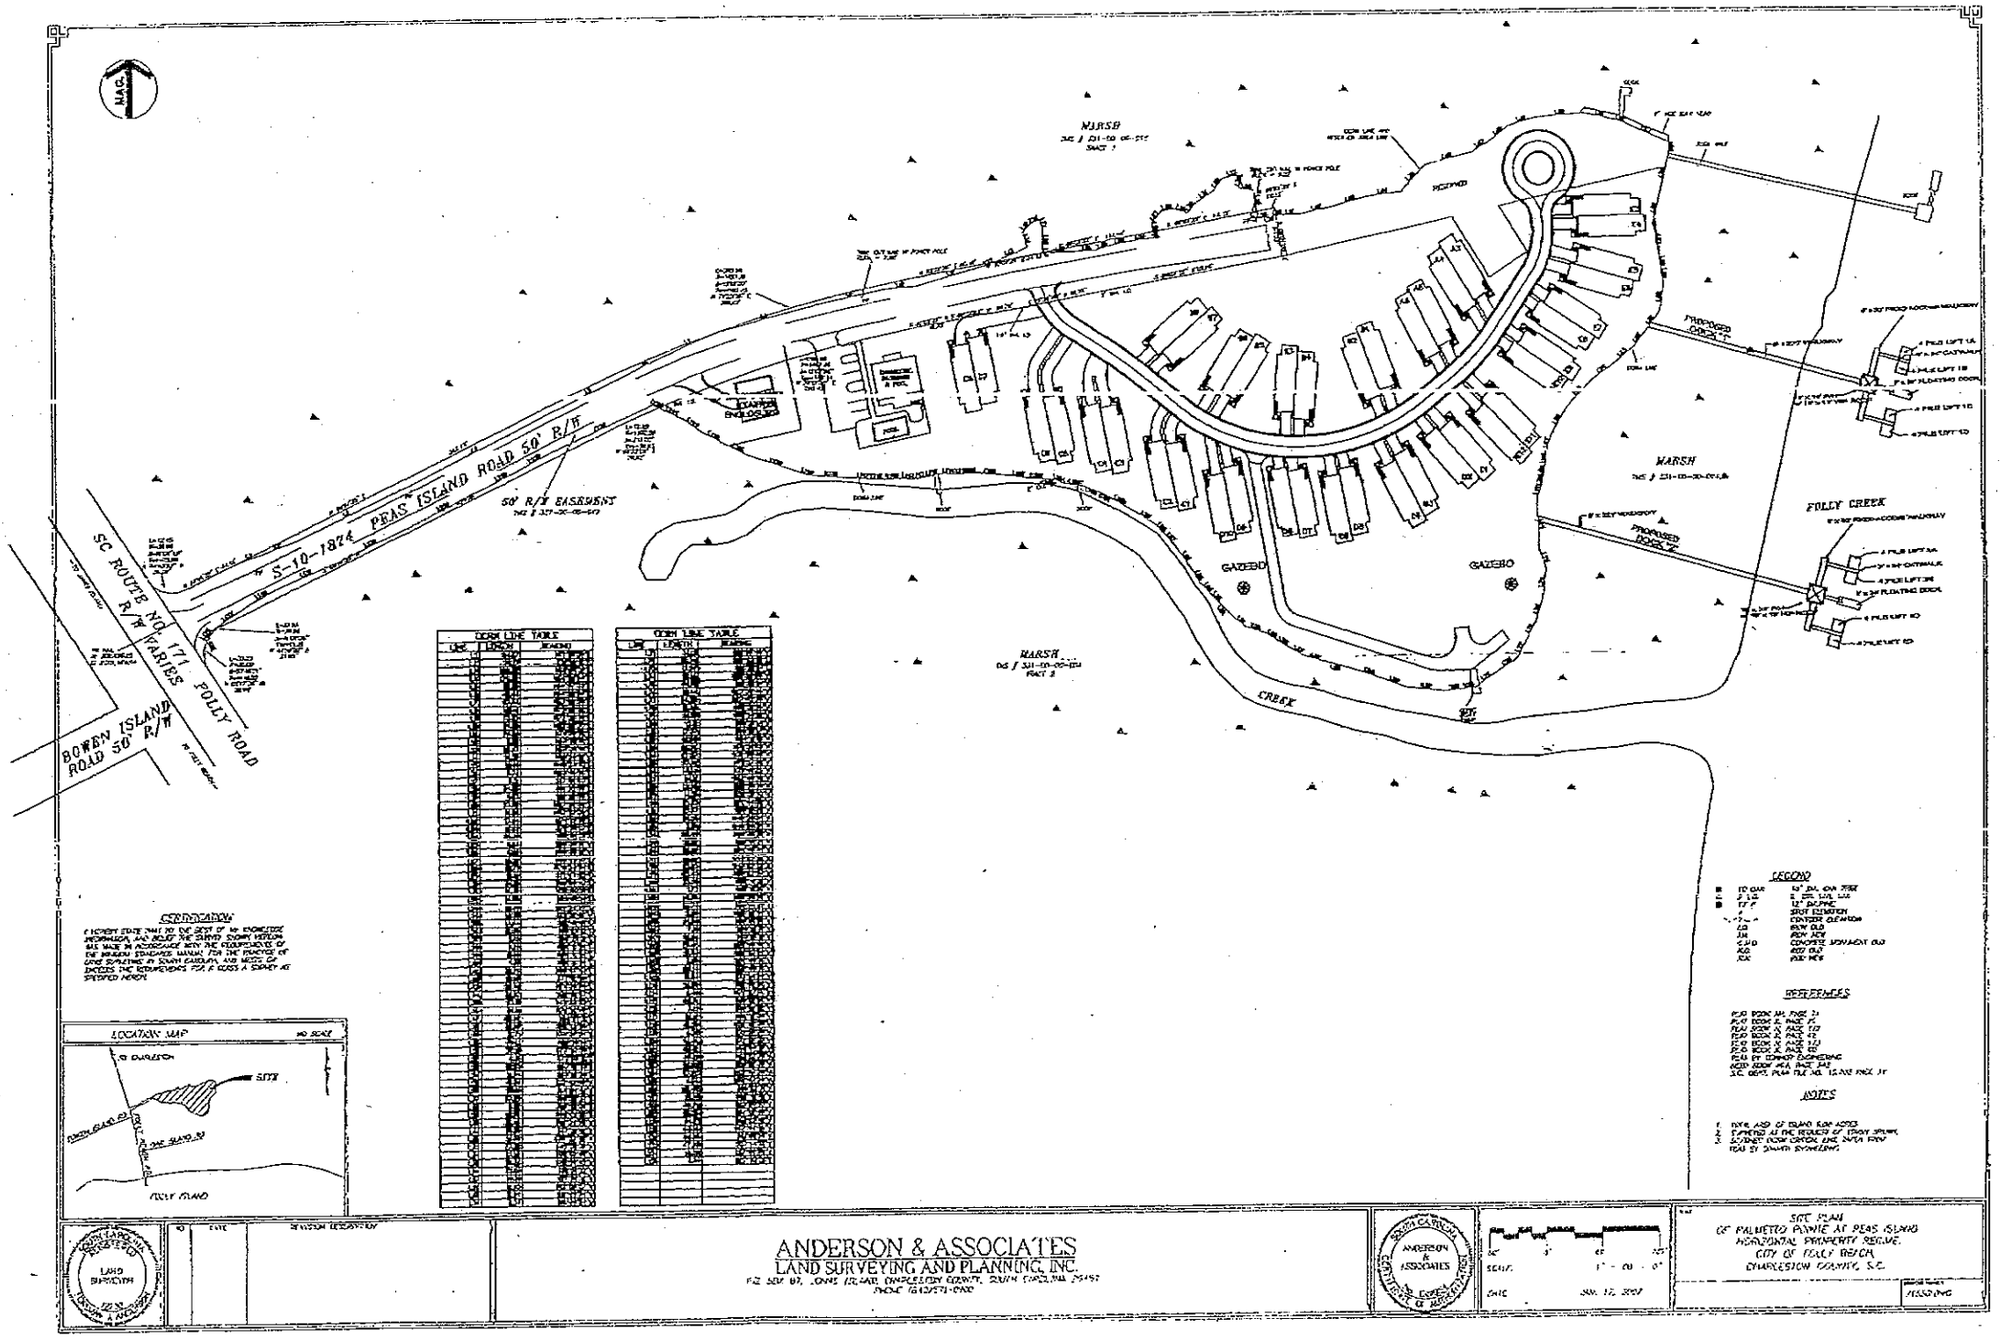
MARSH
PEAS ISLAND ROAD 50' R/W
S-10-1874
50' R/W EASEMENT
SC ROUTE NO. 171
R/W VARIES
FOLLY ROAD
BOWEN ISLAND ROAD 50' R/W
GAZEBO
GAZEBO
MARSH
FOLLY CREEK
CREEK
PROPOSED DOCK
PROPOSED DOCK
CURVE LINE TABLE
CURVE LINE TABLE
LEGEND
REFERENCES
NOTES
LOCATION MAP
SITE
FOLLY ISLAND
ANDERSON & ASSOCIATES
LAND SURVEYING AND PLANNING, INC.
SITE PLAN
OF PALMETTO POINTE AT PEAS ISLAND
HORIZONTAL PROPERTY REGIME
CITY OF FOLLY BEACH
CHARLESTON COUNTY, S.C.
SCALE: 1" = 60' - 0"
DATE: JAN. 12, 2007
REVISIONS